www.OHaraSprinkler.com

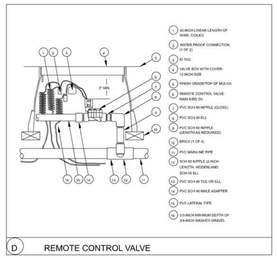

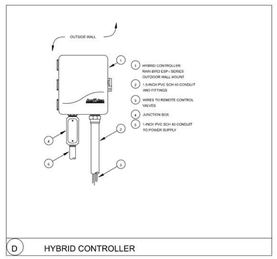

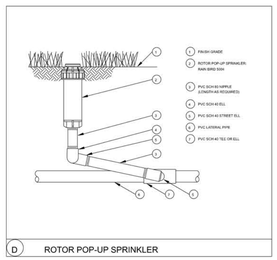

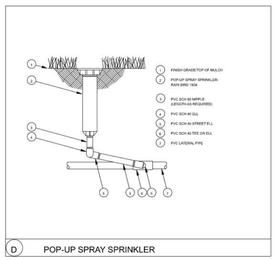

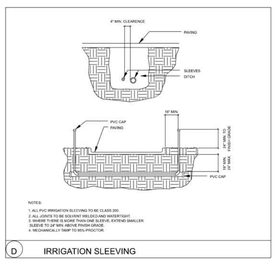

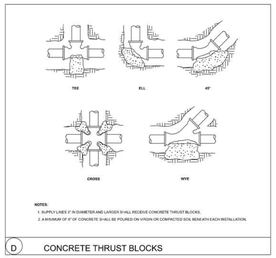

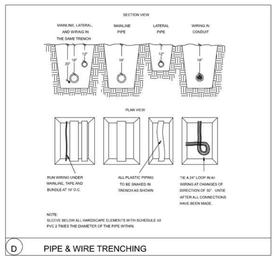

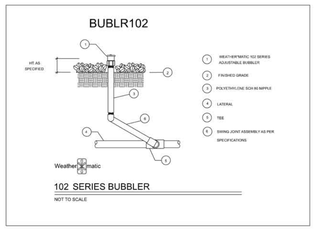

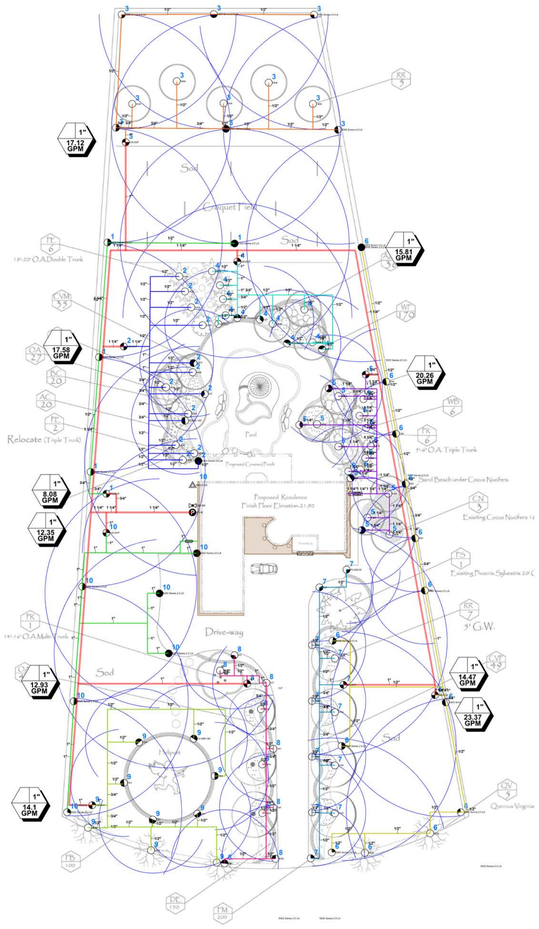

Water Source #1	
Available Working Pressure	70 psi
Maximum Pump Flow	35 gpm

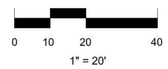

Irrigation

Qty	Symbol	Description	Part Number	Pressure	Flow	Radius
Sprinklers						
48		Rain Bird 1404	1404	30 psi	1 gpm	0 ft
11		Rain Bird 15H - 1804	15H	30 psi	1.85 gpm	15 ft
6		Rain Bird 15H - PA-8S	15H	30 psi	1.85 gpm	15 ft
2		Rain Bird 15Q - 1804	15Q	30 psi	0.92 gpm	15 ft
6		Rain Bird 15T - 1804	15T	30 psi	1.23 gpm	15 ft
1		Rain Bird 15T - 1804	15T	30 psi	1.23 gpm	15 ft
1		Rain Bird 15T - 1804	15T	30 psi	1.23 gpm	15 ft
1		Rain Bird 15T - PA-8S	15T	30 psi	1.23 gpm	15 ft
2		Rain Bird 15TT - 1804	15TT	30 psi	2.48 gpm	15 ft
1		Rain Bird 15TT - PA-8S	15TT	30 psi	2.48 gpm	15 ft
3		Rain Bird 15-VAN 180 - 1804	15-VAN	30 psi	1.85 gpm	15 ft
1		Rain Bird 15-VAN 90 - 1804	15-VAN	30 psi	0.92 gpm	15 ft
5		Rain Bird 5000 Series 2.0 LA - 5004-PL-FC	2.0 LA	45 psi	2.02 gpm	32 ft
12		Rain Bird 5000 Series 2.0 LA - 5004-PL-FC	2.0 LA	45 psi	2.02 gpm	32 ft
7		Rain Bird 5000 Series 2.0 LA - 5004-PL-FC	2.0 LA	45 psi	2.02 gpm	32 ft
Water Source						
1						
Control Valves						
10		Rain Bird 100-DVF	100-DVF			
Y-Strainers / Filters						
2		Rain Bird PRF-100-RBY	PRF-100-RBY			
Irrigation Accessories						
1		Hunter MINI-CLIK	MINI-CLIK			
1		Rain Bird ESP-4M	ESP-4M			
Lateral Line Pipe						
1089.12 ft		Class 315 1/2"				
149.6 ft		Class 200 3/4"				
233.98 ft		Class 160 1"				
167.45 ft		Class 160 1 1/4"				
Mainline Pipe						
8.1 ft		Class 200 3/4"				
200.67 ft		Class 160 1"				
305.78 ft		Class 160 1 1/4"				
Sleeving						
8.24 ft		Schedule 40 3"				
Drip Tubing						
132.91 ft		Rain Bird XFD-06-12	XFD-06-12			

O'HARA LANDSCAPE
1001 25TH CT.
WPB, FL. 33407
(561) 722-4604

SHEET DESCRIPTION:
IRRIGATION PLAN

PROJECT:
VANILLA ICE PROJECT
4696 FOXVIEW PLACE
LAKE WORTH, FL.
(561) 644-1124

REVISIONS:
None

DATE:
9/7/11

JOB NUMBER:
4605

DRAWN BY:
ALEX O'HARA

CHECKED BY:
JUAN CHUN

SCALE:
1" = 20'

SHEET:
1 of 1

www.OHaraSprinkler.com